Date: August 2022	A3		Traffic Calming & Separated Bike Lanes
CRS: 872577			1 of 6
File: D22/362176			De Carle Street, Coburg
Scale [NTS]			

Date: August 2022	A3		Traffic Calming & Separated Bike Lanes
CRS: 872577			2 of 6
File: D22/362176			De Carle Street, Coburg
Scale [NTS]			

Date: August 2022	A3		Traffic Calm & Separated Bike Lanes
CRS: 872577			3 of 6
File: D22/362176			De Carle Street, Coburg
Scale [NTS]			

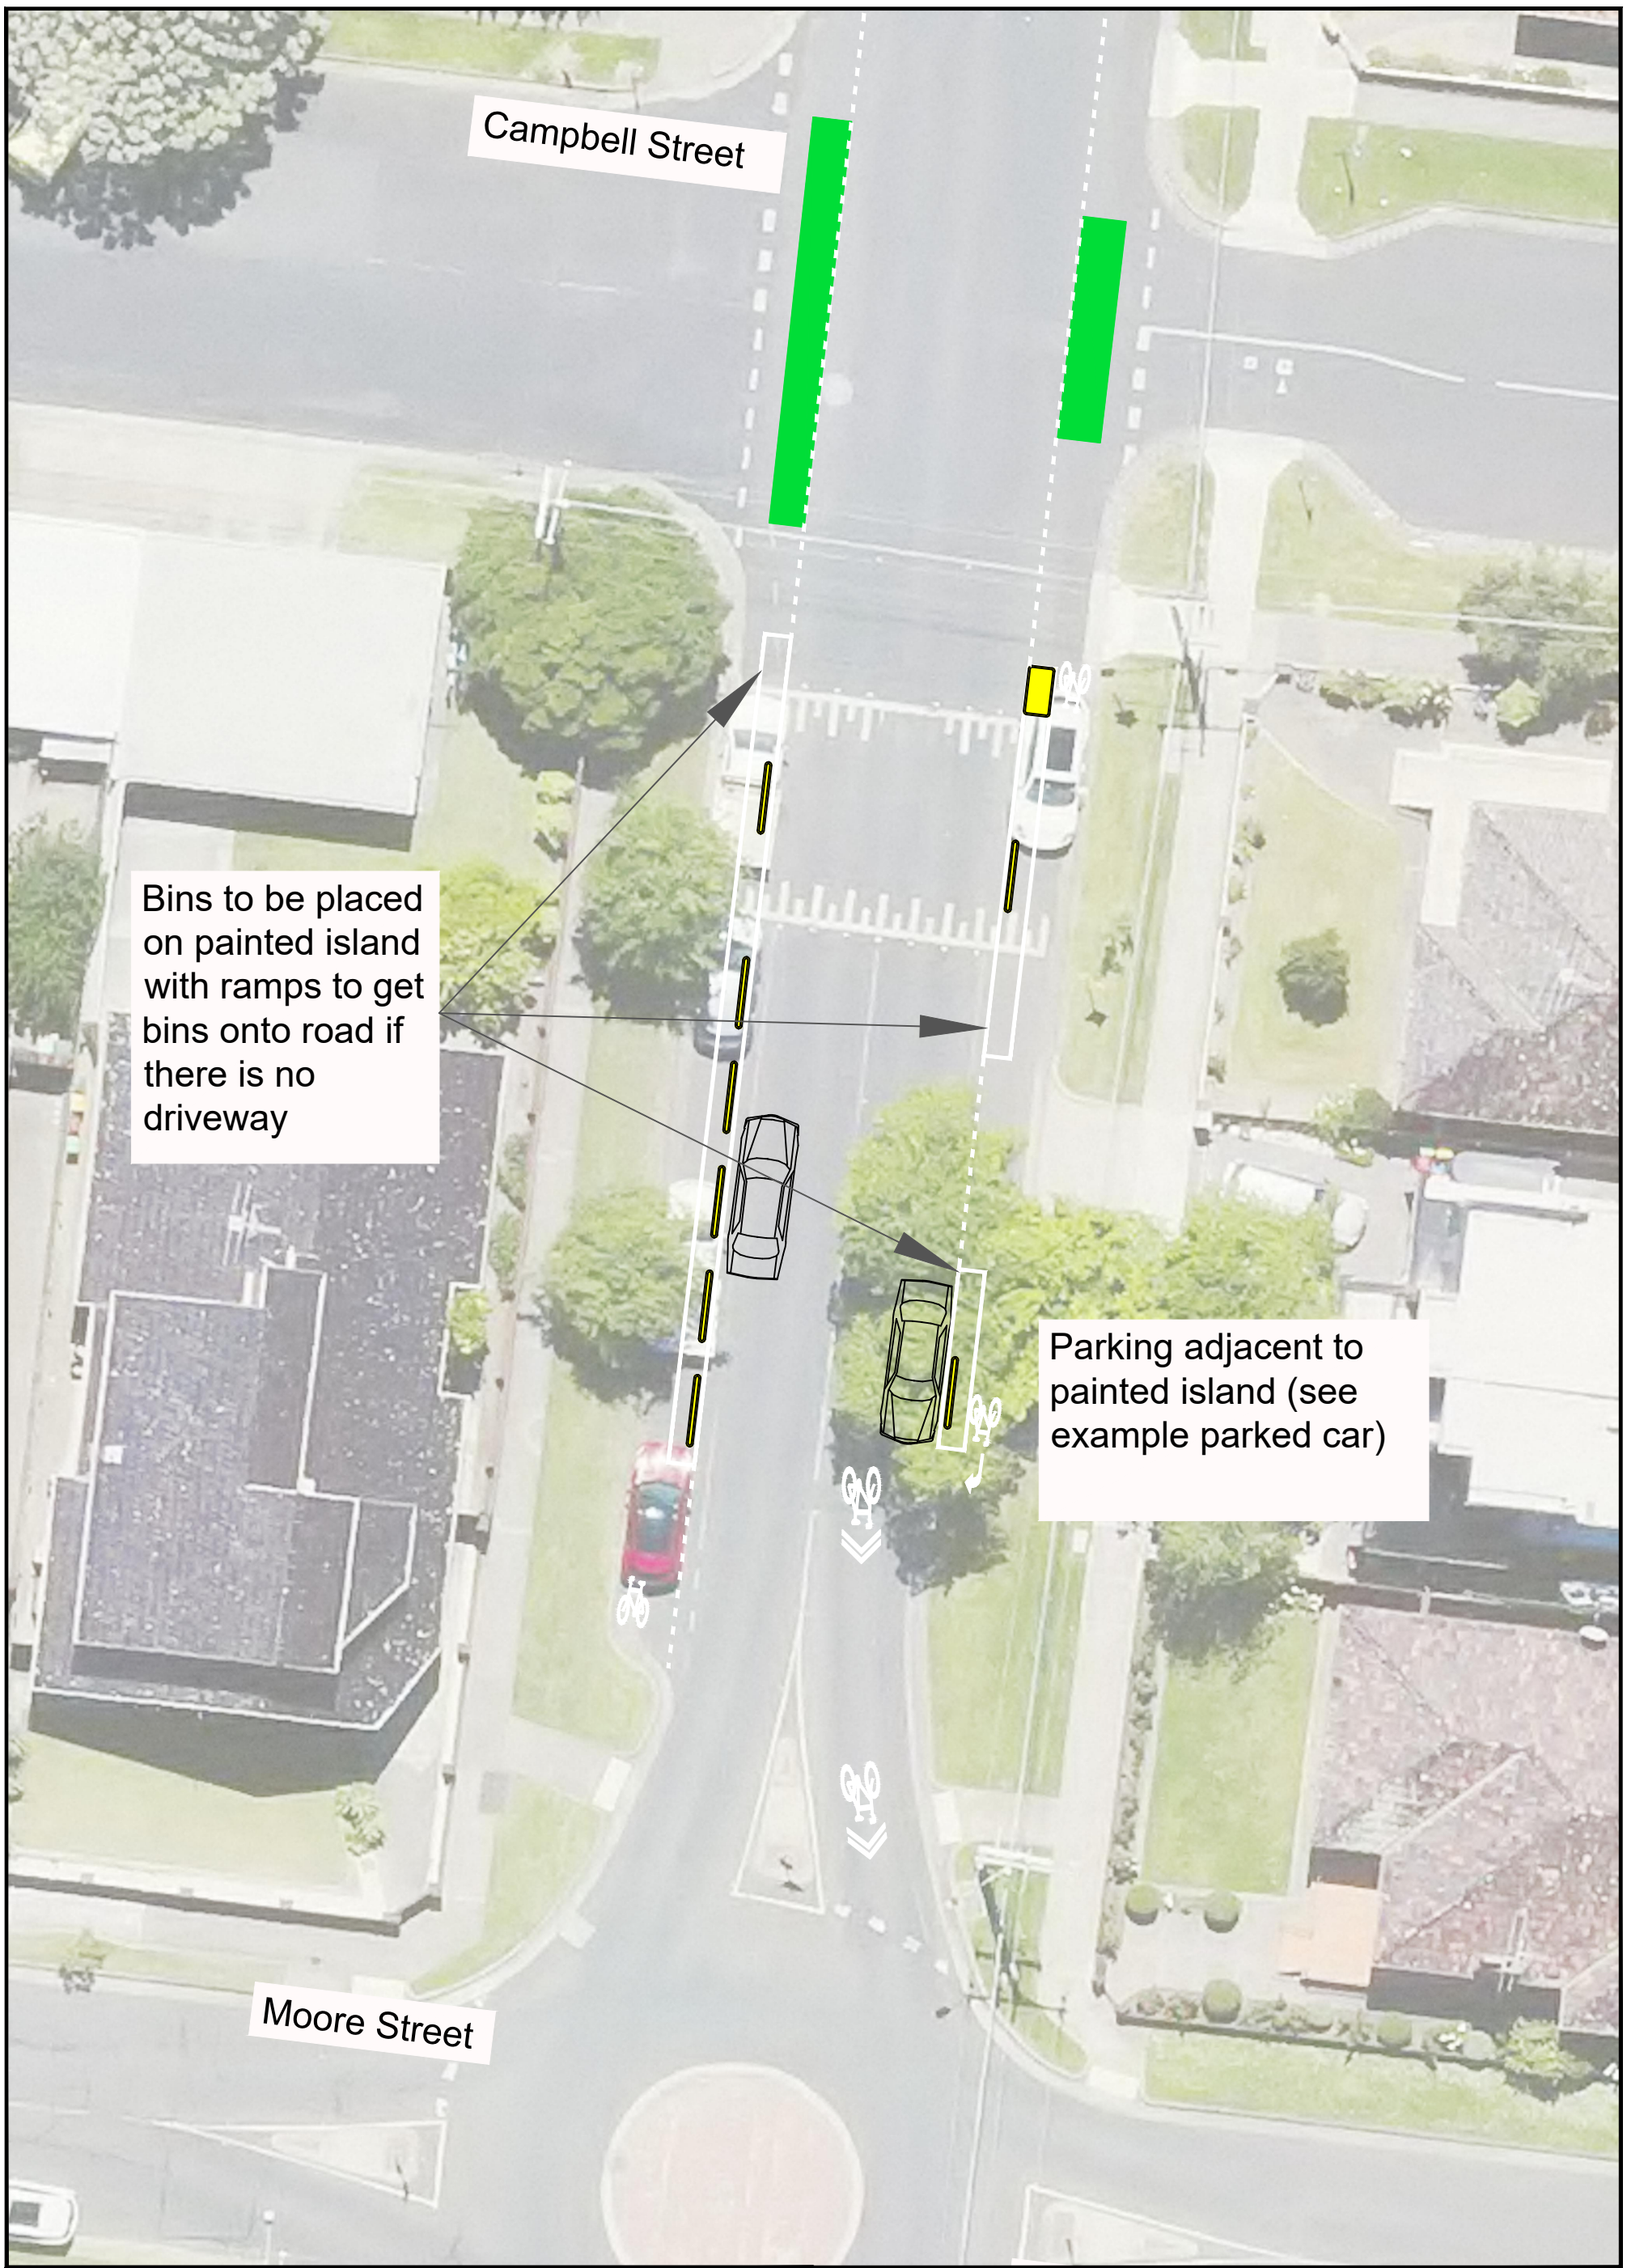

Date: February 2021	A3		Traffic Calming & Protected Bike Lanes 2 of 4 De Carle Street, Coburg
CRS: 872577			
File: D21/70024			
Scale [NTS]			

Date: August 2022	A3		Traffic Calming & Seperated Bike Lanes 5 of 6 De Carle Street, Coburg
CRS: 872577			
File: D22/362176			
Scale [NTS]			

Date: August 2022	A3		Traffic Calming & Seperated Bike Lanes 6 of 6 De Carle Street, Coburg
CRS: 872577			
File: D22/362176			
Scale [NTS]			